EM GALLERY

DESIGN CONCEPT

With Niagara Falls being just down the road, the concept of flowing water is the focus of this art gallery and residence.

Water sounds are naturally soothing and are often used in meditation because it has a calming effect on people's nervous system. The sight of water also soothes the mind and positively impacts mood. Similarly, curved lines, circles, and arches create a feeling of comfort and suggest relaxation. Curved lines represent the fluid movement of water. Water reflects light and shows movement.

This concept presents a unique and welcoming design where the art displayed imitates the conceptual and physical design where visitors will naturally flow from one area to the next, just as water continues to flow gracefully on its own path.

The Morgan's have recently purchased two adjoining, three-story brick row houses dating back to the turn of the last century in Buffalo, New York, of the Rust Belt area. They are wanting to combine these two units into a single art gallery to feature various art forms. The first and second floors will be used for exhibiting art, hosting special events, and be a communal meeting space. The third floor will be for the Morgan's private living space.

Emma and Andrew Morgan have both grown up in New York and love the busy city lifestyle. They have been married for five years, and are both art lovers. Andrew is an investor, and Emma is an abstract painter. Although Andrew is not an artist himself, he thoroughly enjoys art in all forms. Emma has always dreamed of opening her own gallery. Joyfully, EM Gallery has been created.

EMMA & ANDREW MORGAN

EM GALLERY

MARC QUINN

Artist Marc Quinn (British, born 1964) is a leading contemporary artist. He makes art about what it is to be a person living in the world. Frozen Wave was made with stainless steel.

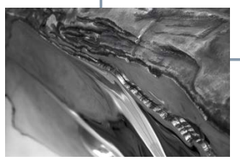

FR3

Reception

C1

W2

W3

FR1

F3

F1

FR2

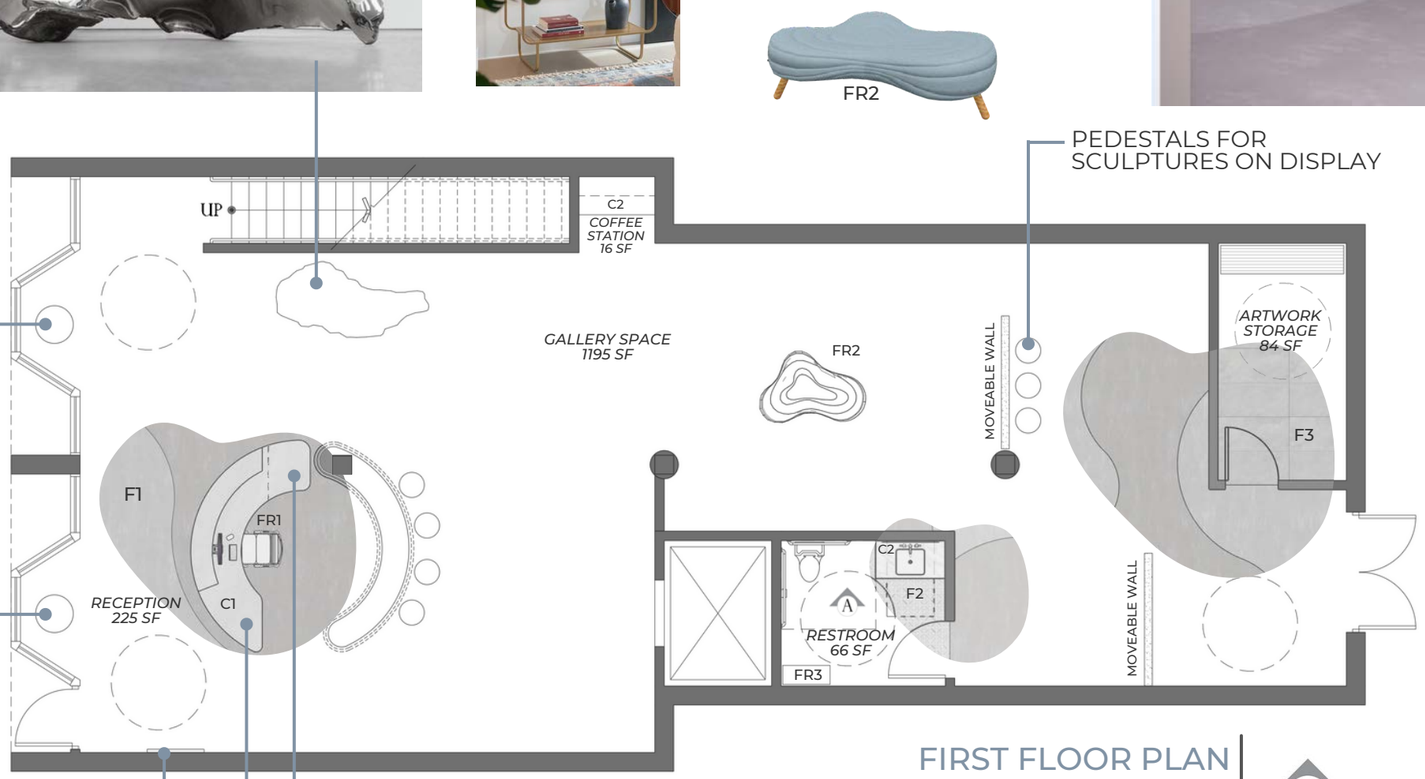

PEDESTALS FOR SCULPTURES ON DISPLAY

2 DRAWER FILE STORAGE BELOW COUNTER

9 LINEAL FEET OF COUNTERTOP

DISPLAY ON WALL FOR LITERATURE ~ 8 SF

PEDESTALS FOR SCULPTURES ON DISPLAY

FIRST FLOOR PLAN

SCALE : 1/8" = 1'-0"

N

Furniture

TAG	MANUFACTURER	DESCRIPTION
FR1	Herman Miller	Eames Chair - Prone Leather, Lotus
FR2	Haiken	Bouli 3 Seater Sofa - Bleached Oak Legs - Agava 116 Upholstery
FR3	Urban Outfitters	Alana Bookshelf

Materials & Finishes

TAG	LOCATION	MANUFACTURER	DESCRIPTION
F1	Gallery Flooring	Custom	Concrete - Light & Dark Grey - Curved Design
F2	Restroom Flooring	Marble Systems	Skyline, Snow White Honed Ponte Basket Marble Mosaic 15" x 15"
F3	Art Storage Room Flooring	Arizona Tile	Unica Stone 24" x 48" R11 Anti-Slip Finish
C1	Reception Countertop	Ollin Stone	Neolith Blanco Carrara - Polished
C2	Restroom Countertop	Ollin Stone	Neolith Calacatta CO1
W1	Typical Wall & Ceiling Paint	Benjamin Moore	American White - Non Toxic Paint, Zero VOC
W2	Front of Reception Desk	Bedrosians Tile & Stone	Sahara 1" x 12" Matte Porcelain Mosaic Tile in Grey
W3	Reception Under Counter Drawers & Coffee Station Cabinetry	Custom	Stained Oak Wood
W4	Restroom Vanity Wall	Bedrosians Tile & Stone	Donna 13" x 40" Matte Wave Deco Ceramic Tile in Silver
W5	Restroom Walls & Ceiling	Benjamin Moore	Cement Grey - Non Toxic Paint, Zero VOC

FIRST FLOOR GALLERY DESIGN

EM GALLERY

The one-of-a-kind architectural wall is a focal point upon stepping into the gallery. Set behind the reception desk, this wall features uneven layers accompanied by LED lighting at various points on the wall. The curved design completes the reception area, and leads visitors into the gallery.

ARTIST K. WILLIAM LEQUIER

CASCADE

FOURTH MOVEMENT

SPIRAL NEBULA

CURL

L1

HOUSE OF TROY - DIRECT WIRE SLIM-LINE PICTURE LIGHT

L2 - INSPIRATION

CEILING DESIGN

THE CUSTOM CURVED CEILING DESIGN ON BOTH THE FIRST AND SECOND FLOOR PROVIDE AMBIENT LIGHT WHILE GUIDING A PATH THROUGH THE GALLERY

FIRST FLOOR LIGHTING PLAN

SCALE : NTS

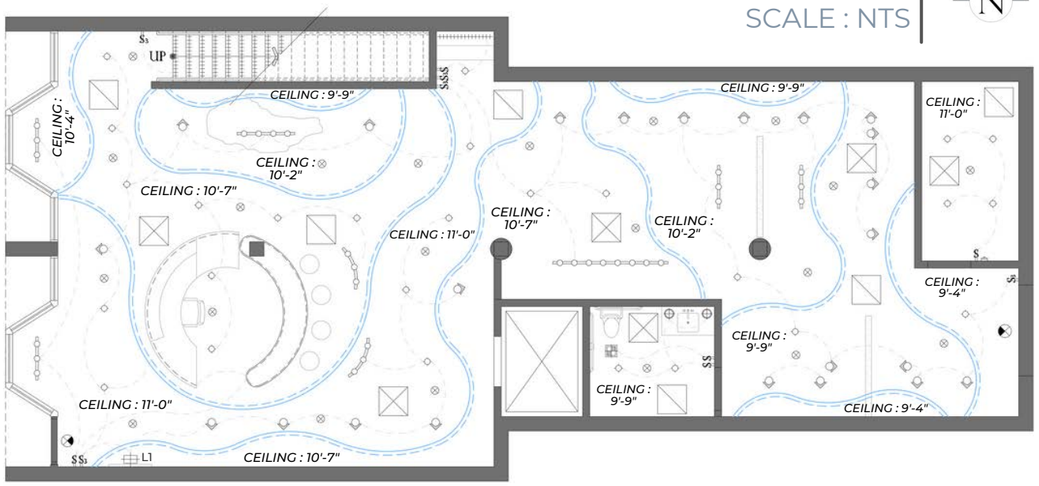

LIGHTING LEGEND

SYMBOL	DESCRIPTION
S	SWITCH - 48"AFF UNLESS OTHERWISE NOTED DIM = DIMMER / 3 = 3-WAY
	4" CAN LIGHT
	PENDANT - 72" AFF UNLESS OTHERWISE NOTED
	WALL SCONCE - 76"AFF
	RECESSED DIRECTIONAL SPOTLIGHTS
	TRACK LIGHTING
	LED STRIP LIGHTS
	WHISPER CEILING FAN
	CIRCUIT
	LED STRIP LIGHTS - ALONG EDGES OF CEILING
	CEILING HEIGHT CHANGE
	LED STRIP LIGHTS - LOCATED ALONG RECEPTION TOE KICK & SPORADICALLY AROUND LAYERED RECEPTION WALL
	THERMOSTAT - 48"AFF
	EXIT SIGN
	SPRINKLER
	STANDARD 4-WAY BLOW DIFFUSER
	RETURN GRILLE

L2 TYP

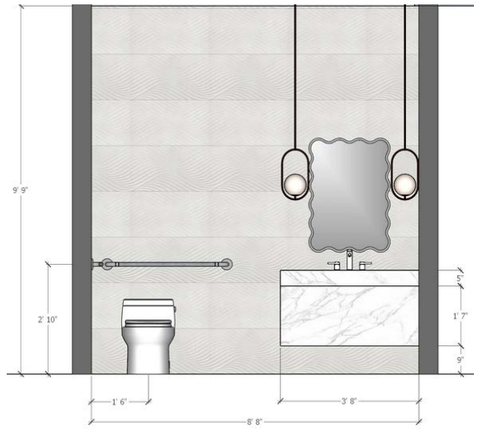

ELEVATION A : RESTROOM

SCALE : 1/4" = 1'-0"

Restroom

W4

F2

C2

FIRST FLOOR GALLERY DESIGN

GALLERY

SECOND FLOOR PLAN

SCALE : 1/8" = 1'-0"

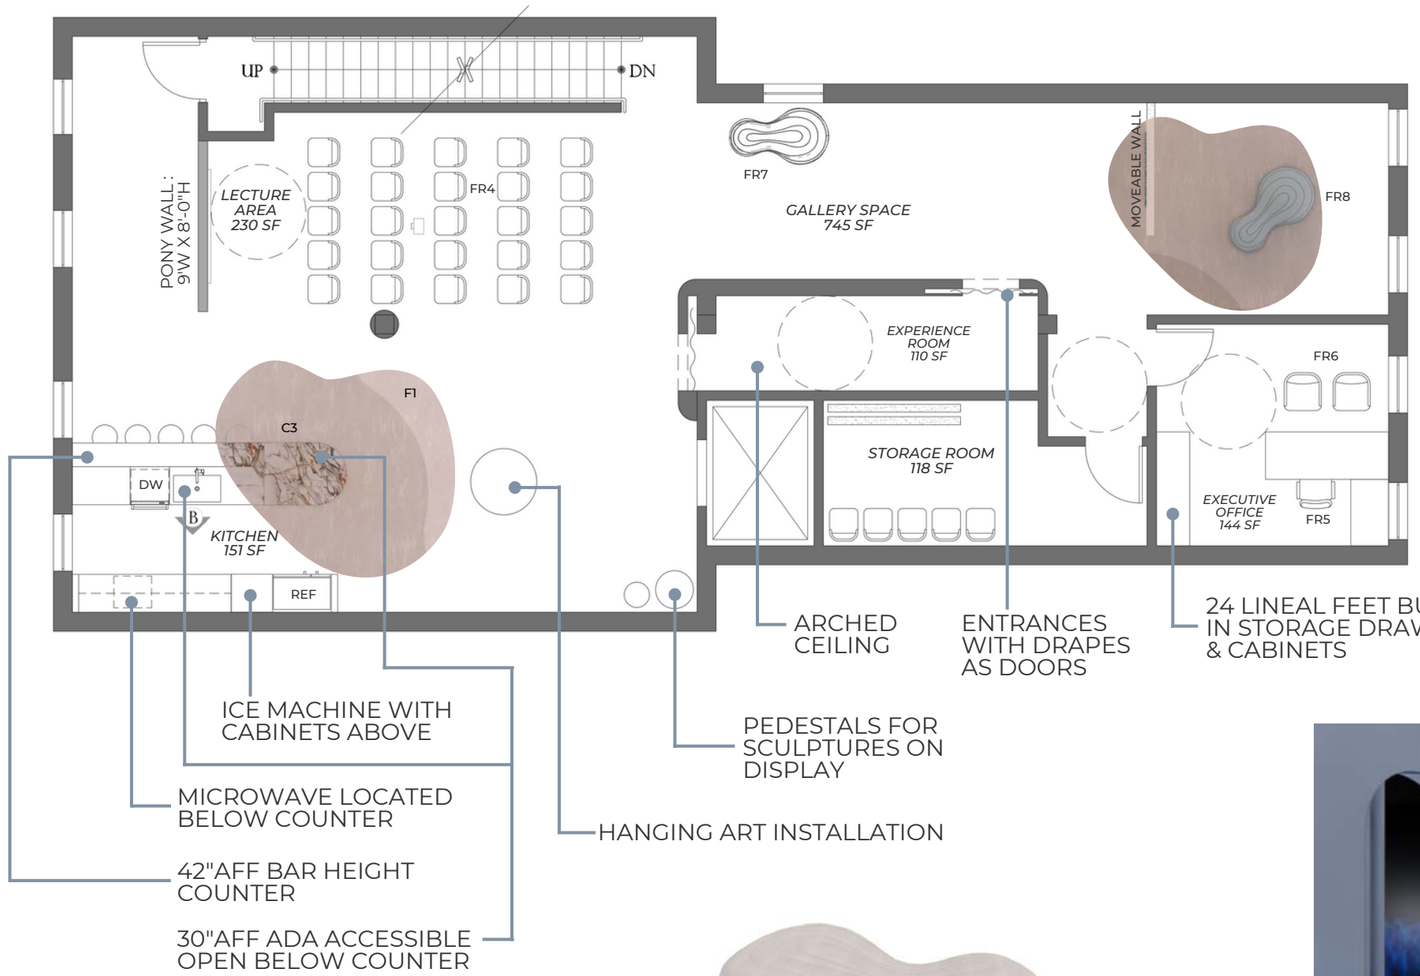

FR4

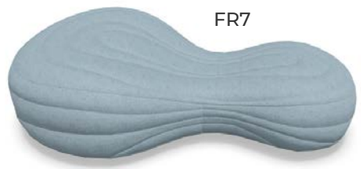
FR7

FR8

F1

C3

Materials & Finishes

TAG	LOCATION	MANUFACTURER	DESCRIPTION
F1	Gallery Flooring	Custom	Concrete - Light & Dark Grey - Curved Design
C3	Kitchen Countertop & Backsplash	Ollin Stone	Neolith Calacatta Luxe
W7	Kitchen Cabinets	Benjamin Moore	American White - Non Toxic Paint, Zero VOC
W8	Executive Office Walls	Custom	Board & Batten Paneling On All Walls
W9	Executive Office Cabinetry	Custom	Stained Oak

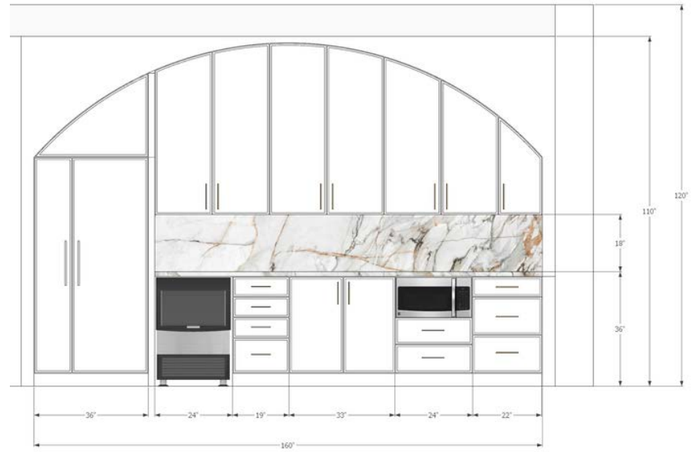

ELEVATION B : KITCHEN

SCALE : 1/4" = 1'-0"

SECOND FLOOR GALLERY DESIGN

EM GALLERY

BEFORE AND AFTER HUMANS (PIEROLAPITHECUS) BY MARC QUINN

BEFORE AND AFTER HUMANS (NYANZAPITHECUS) BY MARC QUINN

MOVEABLE WALLS

- 7'WIDE X 8'-6" TALL X 5"DEEP
- WHEELS HIDDEN & ATTACHED FOR EASY MOVING
- WEIGHTS ADDED INSIDE WALLS TO PROVIDE STABILITY

Furniture

TAG	MANUFACTURER	DESCRIPTION
FR4	Bolia	Seed Chair - Stackable, Grey With Wooden Legs
FR5	Herman Miller	Eames Chair - Prone Leather, Lotus
FR6	Anthropologie	Boucle Hagen Dining Chair, Domino
FR7	Haiken	Bouli 2 Seater Sofa - Bleached Oak Legs, Era CSE41
FR8	Haiken	Bouli 2 Seater Sofa, No Legs, Agava 116 Upholstery

SUSTAINABLE DESIGN

CAREFULLY SELECTED MATERIALS SUCH AS PORCELAIN & CONCRETE HAVE BEEN INCORPORATED INTO THE DESIGN TO PROVIDE A DURABLE, LONG LASTING, SUSTAINABLE DESIGN.

EXPERIENCE ROOM

- OCEAN WAVES PROJECTED ON WALLS & CEILING
- ARCHED CEILING
- ARCHED DOORWAYS
- BLACKOUT DRAPES AT EACH ENTRYWAY (SLIDING)

Executive Office

SECOND FLOOR GALLERY DESIGN

EM GALLERY

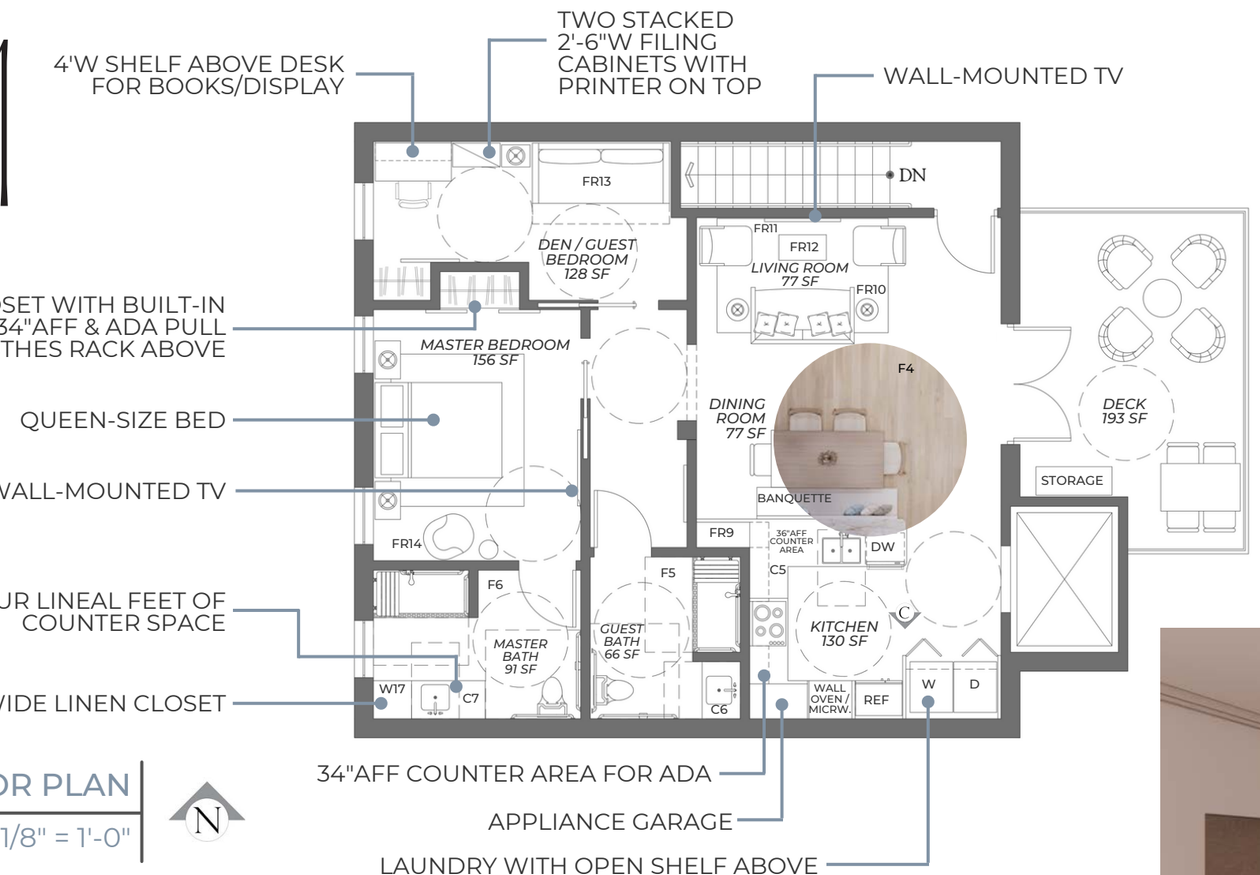

THIRD FLOOR PLAN

SCALE : 1/8" = 1'-0"

Master Bed & Bath

Kitchen

ADA FEATURES

- TRENCH SHOWER DRAIN
- FOLDABLE SHOWER BENCH
- BARRIER-FREE BATHROOMS
- OPEN BELOW COOKTOP
- OPEN BELOW ALL SINKS FOR EASY ACCESS
- VARYING KITCHEN COUNTER HEIGHTS

Guest Bed & Bath

Materials & Finishes

TAG	LOCATION	MANUFACTURER	DESCRIPTION
F4	Typical Flooring	Shaw	2mm Montpelier Oak Commercial Vinyl Plank Flooring 6" x 48"
F5	Guest Bath Flooring	Marble Systems	Snow White Honed Herringbone Marble Mosaic 12 1/8" x 13 3/8"
F6	Master Bath Flooring	Bedrosians Tile & Stone	Nomade 12" x 24" Matte Porcelain Tile in Argent
C5	Kitchen Countertop & Backsplash	Ollin Stone	Neolith Himalaya Crystal - Polished
C6	Guest Bath Countertop	Ollin Stone	Neolith Blanco Carrara - Polished
C7	Master Bath Countertop	Ollin Stone	Laminam Invisible White - Polished
W11	Kitchen Lower Cabinets	Custom	Stained Oak Wood
W12	Kitchen Upper Cabinets	Benjamin Moore	American White - Non Toxic Paint, Zero VOC
W13	Guest Bath Vanity Wall	Bedrosians Tile & Stone	Casablanca 5" x 5" Matte Ceramic Tile in Attia
W14	Guest Bath Shower Surround	Marble Systems	Bianco Dolomiti Classic Honed Marble Tile 12" x 24"
W15	Master Bath Vanity Wall	Bedrosians Tile & Stone	Celeste Honed Marble Blend Mosaic Tile in White Carrara / Bardiglio
W16	Master Bath Shower Surround	Ollin Stone	Laminam Invisible White - Polished
W17	Master Bath Cabinets	Custom	White Oak

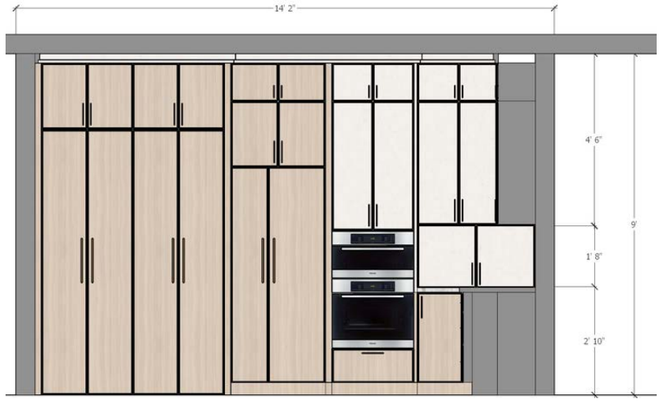

ELEVATION C : KITCHEN

SCALE : 1/4" = 1'-0"

EM GALLERY

Furniture

TAG	MANUFACTURER	DESCRIPTION
FR9	Custom	Custom Designed Arched China Cabinet On Top Of Counter
FR10	Crate & Barrel	Pacific Bench Track Arm Apartment Sofa With Wood Legs - 65"W x 36"D x 26.5"H
FR11	Crate & Barrel	Pose Natural Accent Chair - 25"W x 33"D x 28"H
FR12	Pottery Barn	Folsom Square Coffee Table
FR13	West Elm	Snow Sleeper Sofa, Full Size - As sofa : 86.5"W x 38"D x 33"H; as sleeper : 86.5"W x 51"D x 17"H
FR14	Crate & Barrel	Dawes Swivel Chair - 26"W x 31.5"D x 31"H
FR15	Custom	Banquette Dining Bench - Tongue & Groove Wood Back, Painted To Match Cabinetry

F4

Living Room

THIRD FLOOR RESIDENCE